Deposit No. 0965/2008

METRIC

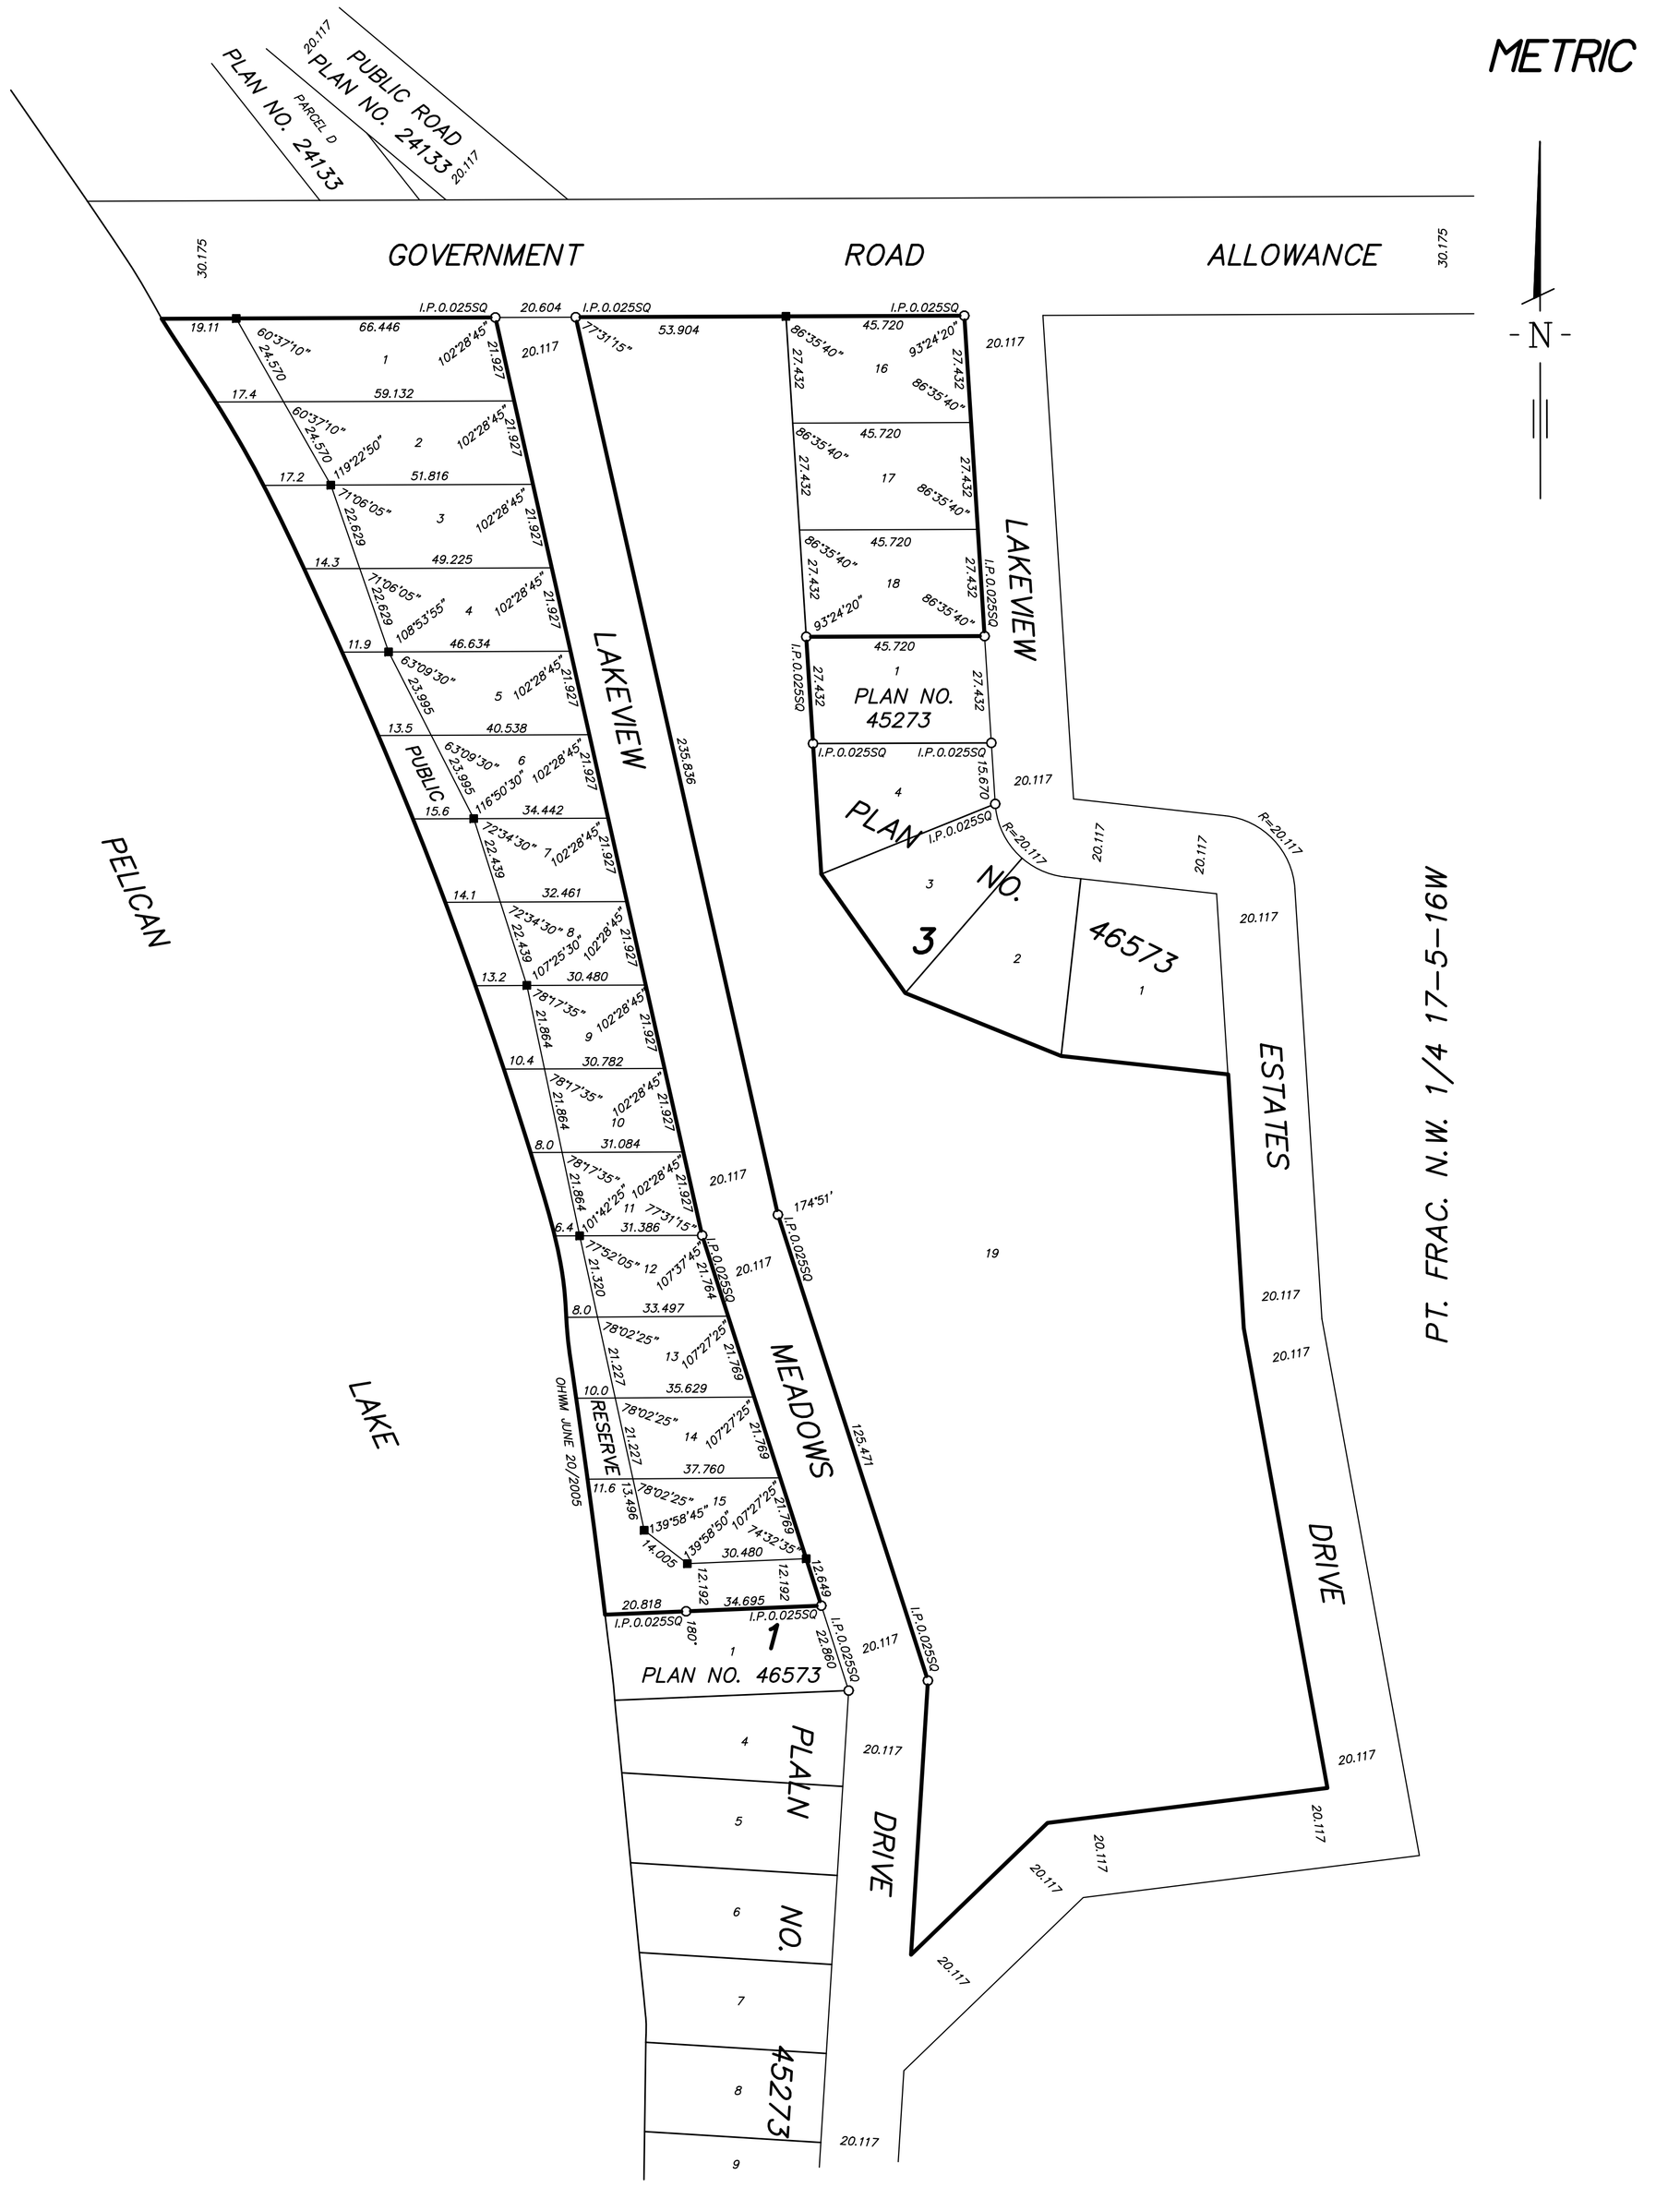

PLAN OF SUBDIVISION
OF PART OF FRACTIONAL

N.W.1/4SEC.17,TWP.5,RGE.16WPM.

BEING LOT 2 BLOCK 1 AND LOT 5 BLOCK 3 PLAN NO. 46573

R.M. OF STRATHCONA
MANITOBA

SCALE: 1:1000

20m 0 25 50m

NOTES

All distances are in metres and may be converted to feet by multiplying by 3.28084
Survey monuments found on the ground are described and shown thus ---------- O
Iron posts 0.025 x 0.025 x 0.914 marked "L.S." and "L" are placed at all points shown thus ---- ■
All plans referred to are on record in the Morden Land Titles Office.
Land affected by the registration of this plan is shown bordered thus ----
Ties to the OHWM are shown on the production of the lots lines indicated.
Lot 19 is prepared in accordance with Section 128(3) of the Real Property Act (Manitoba).

AFFIDAVIT

I, Grant Edward Watson, of the City of Brandon, Manitoba Land Surveyor,
make oath and say that I did personally superintend the survey represented by this plan,
that the survey was made between the 20th of June, 2005 and 20th of June, 2008
and that the survey and plan are correct and true to the best of my knowledge and belief.

Sworn to before me
at the City of Brandon
this day of

Manitoba Land Surveyor

A Commissioner for Oaths
in and for the Province of Manitoba
My commission expires August 27, 2009

APPROVALS

Approved by Planning Certificate
of Approval No. _____
This _____ day of _____ , 20____

For The Approving Authority

This approval is valid for 60 days unless registered.

Approved this _____day of _____ , 20____

For Registrar General

Re-approved this _____ day of _____, 20____

For Registrar General

Owners' Signature(s)

Entered and registered in the Morden Land Titles Office

this _____ day of _____ , 20____

as PLAN No. _____

for District Registrar

Registration No. _____

This approval is Valid for 12 months unless registered.

Approved this _____ day of_____, 20____

Examiner of Surveys

Re-approved this _____day of_____ , 20____

Examiner of Surveys

LENNON TRILOGY 316008
100-158-11TH STREET, BRANDON MANITOBA R7A 4J4

C.E.D.S. F. NO. 4192-08-448

MT/acad FB. 424/54-59